PACE MILL CREEK
PHASE THREE B
FOX RD
ROLYAT RD
TODD ST
WINDERMERE TRC
TILUBO LN
WINDRUN PL
LANE RD
CANE SYRUP CIR
EDUCATION DR
FLUME DR
STONE CIR
ELEVATOR CT
FLOUR MILL CIR
BUCKWHEAT WAY
MILL HOUSE CIR
TURBINE WAY
HAMILTON LN
HAMILTON CV
PACE MILL WAY
PACE MILL WAY
N
W
E
S

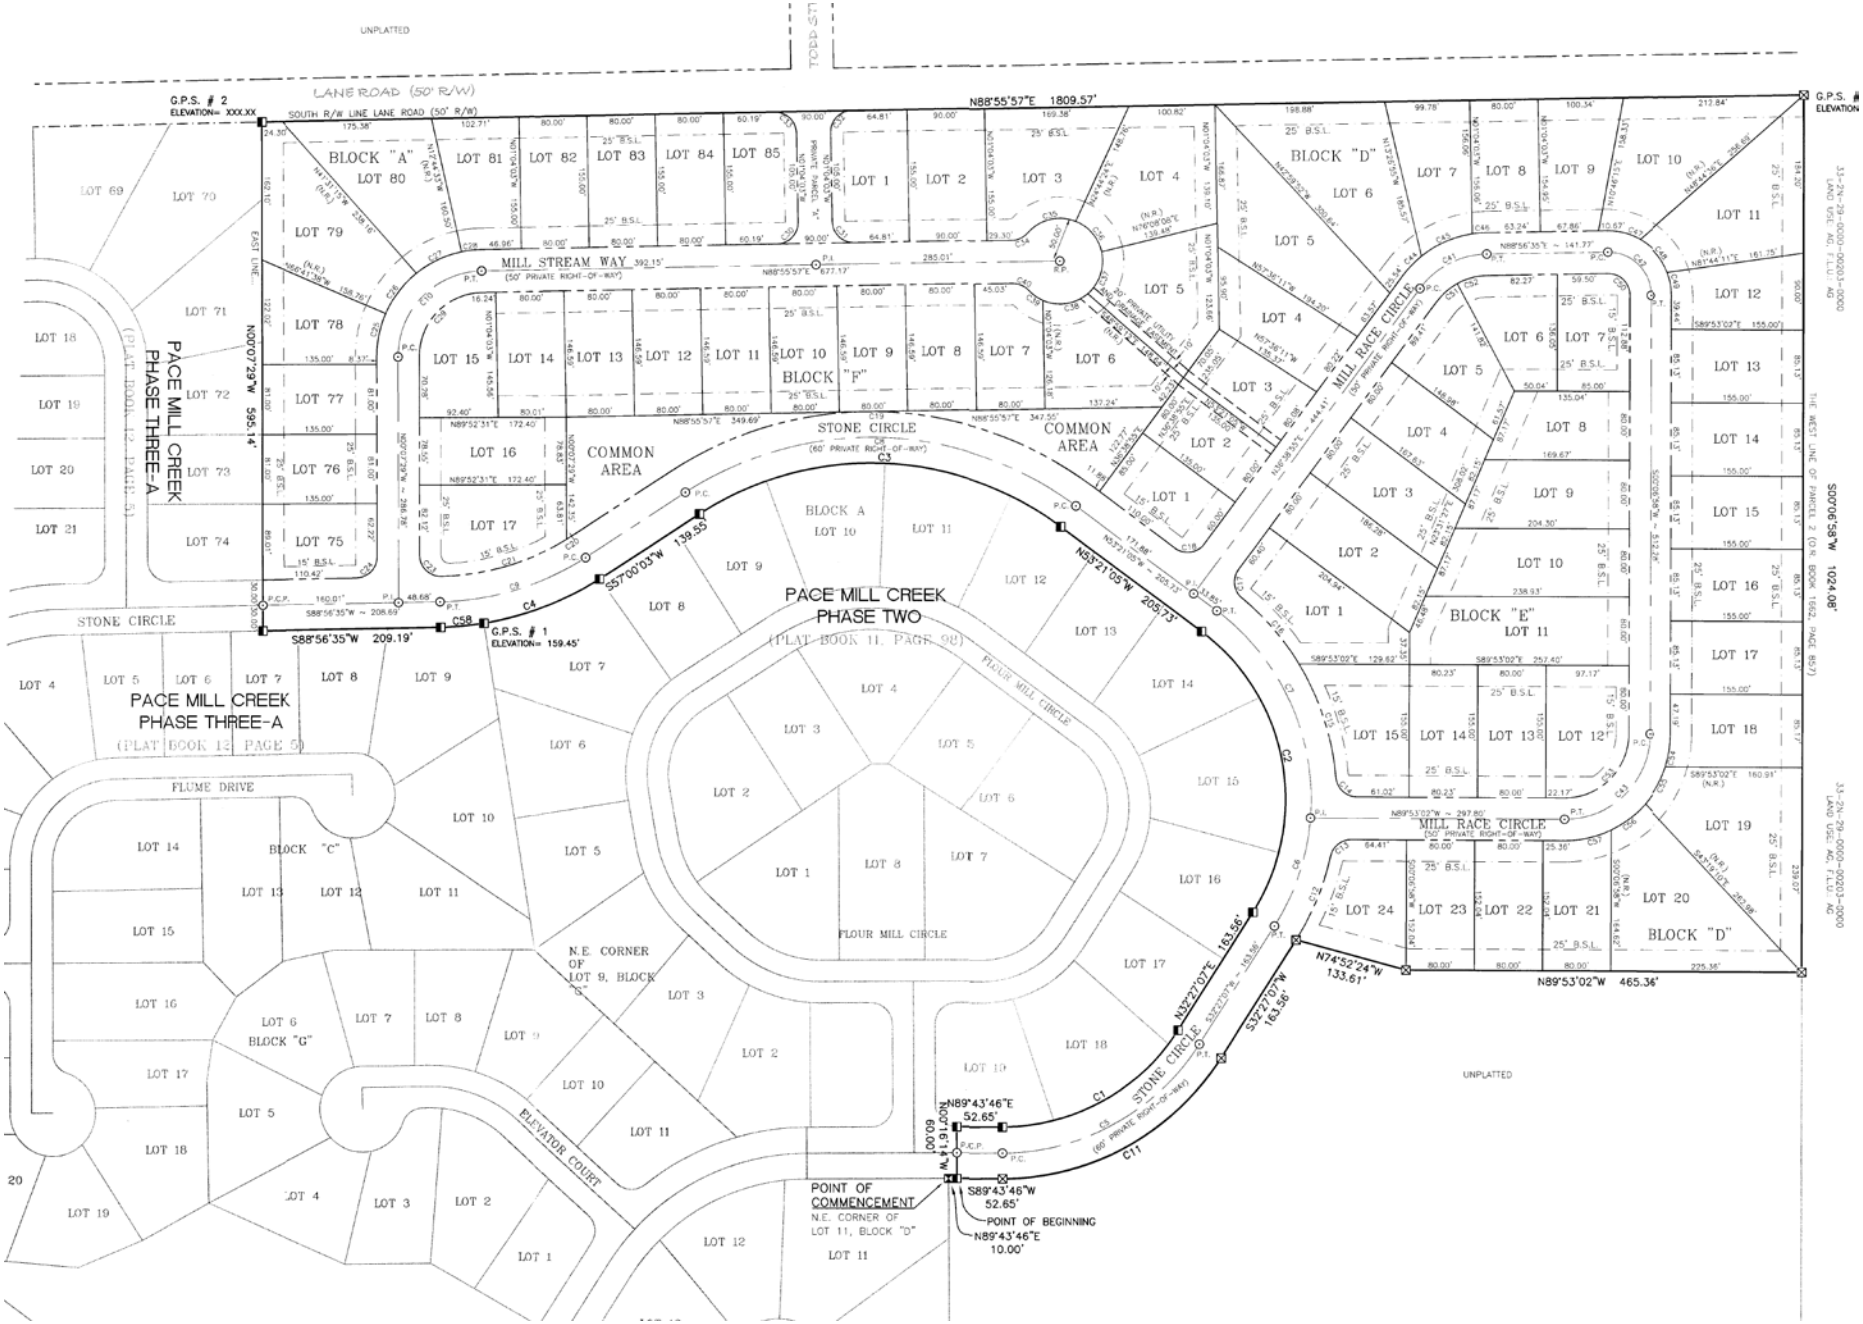

UNPLATTED
TODD ST
LANE ROAD (50' R/W)
G.P.S. # 2
ELEVATION= XXX.XX
SOUTH R/W LINE LANE ROAD (50' R/W)
N88°55'57"E 1809.57'
G.P.S. #
ELEVATION
BLOCK "A"
BLOCK "D"
BLOCK "E"
BLOCK "F"
BLOCK "C"
BLOCK "G"
MILL STREAM WAY
(50' PRIVATE RIGHT-OF-WAY)
MILL RACE CIRCLE
(50' PRIVATE RIGHT-OF-WAY)
STONE CIRCLE
(60' PRIVATE RIGHT-OF-WAY)
COMMON AREA
PACE MILL CREEK PHASE THREE-A
(PLAT BOOK 12, PAGE 5)
PACE MILL CREEK PHASE TWO
(PLAT BOOK 11, PAGE 98)
FLOUR MILL CIRCLE
FLUME DRIVE
ELEVATOR COURT
N.E. CORNER OF LOT 9, BLOCK "G"
POINT OF COMMENCEMENT
N.E. CORNER OF LOT 11, BLOCK "D"
POINT OF BEGINNING
N89°43'46"E 10.00'
N89°43'46"E 52.65'
S89°43'46"W 52.65'
N00°16'14"W 60.00'
S57°00'03"W 139.55'
S88°56'35"W 209.19'
G.P.S. # 1
ELEVATION= 159.45'
N53°21'05"W 205.73'
N32°27'07"E 163.56'
S32°27'07"W 163.56'
N74°52'24"W 133.61'
N89°53'02"W 465.36'
S00°06'58"W 1024.08'
THE WEST LINE OF PARCEL 2 (O.R. BOOK 1662, PAGE 857)
33-2N-29-0000-00203-0000
LAND USE: AG, F.L.U.: AG